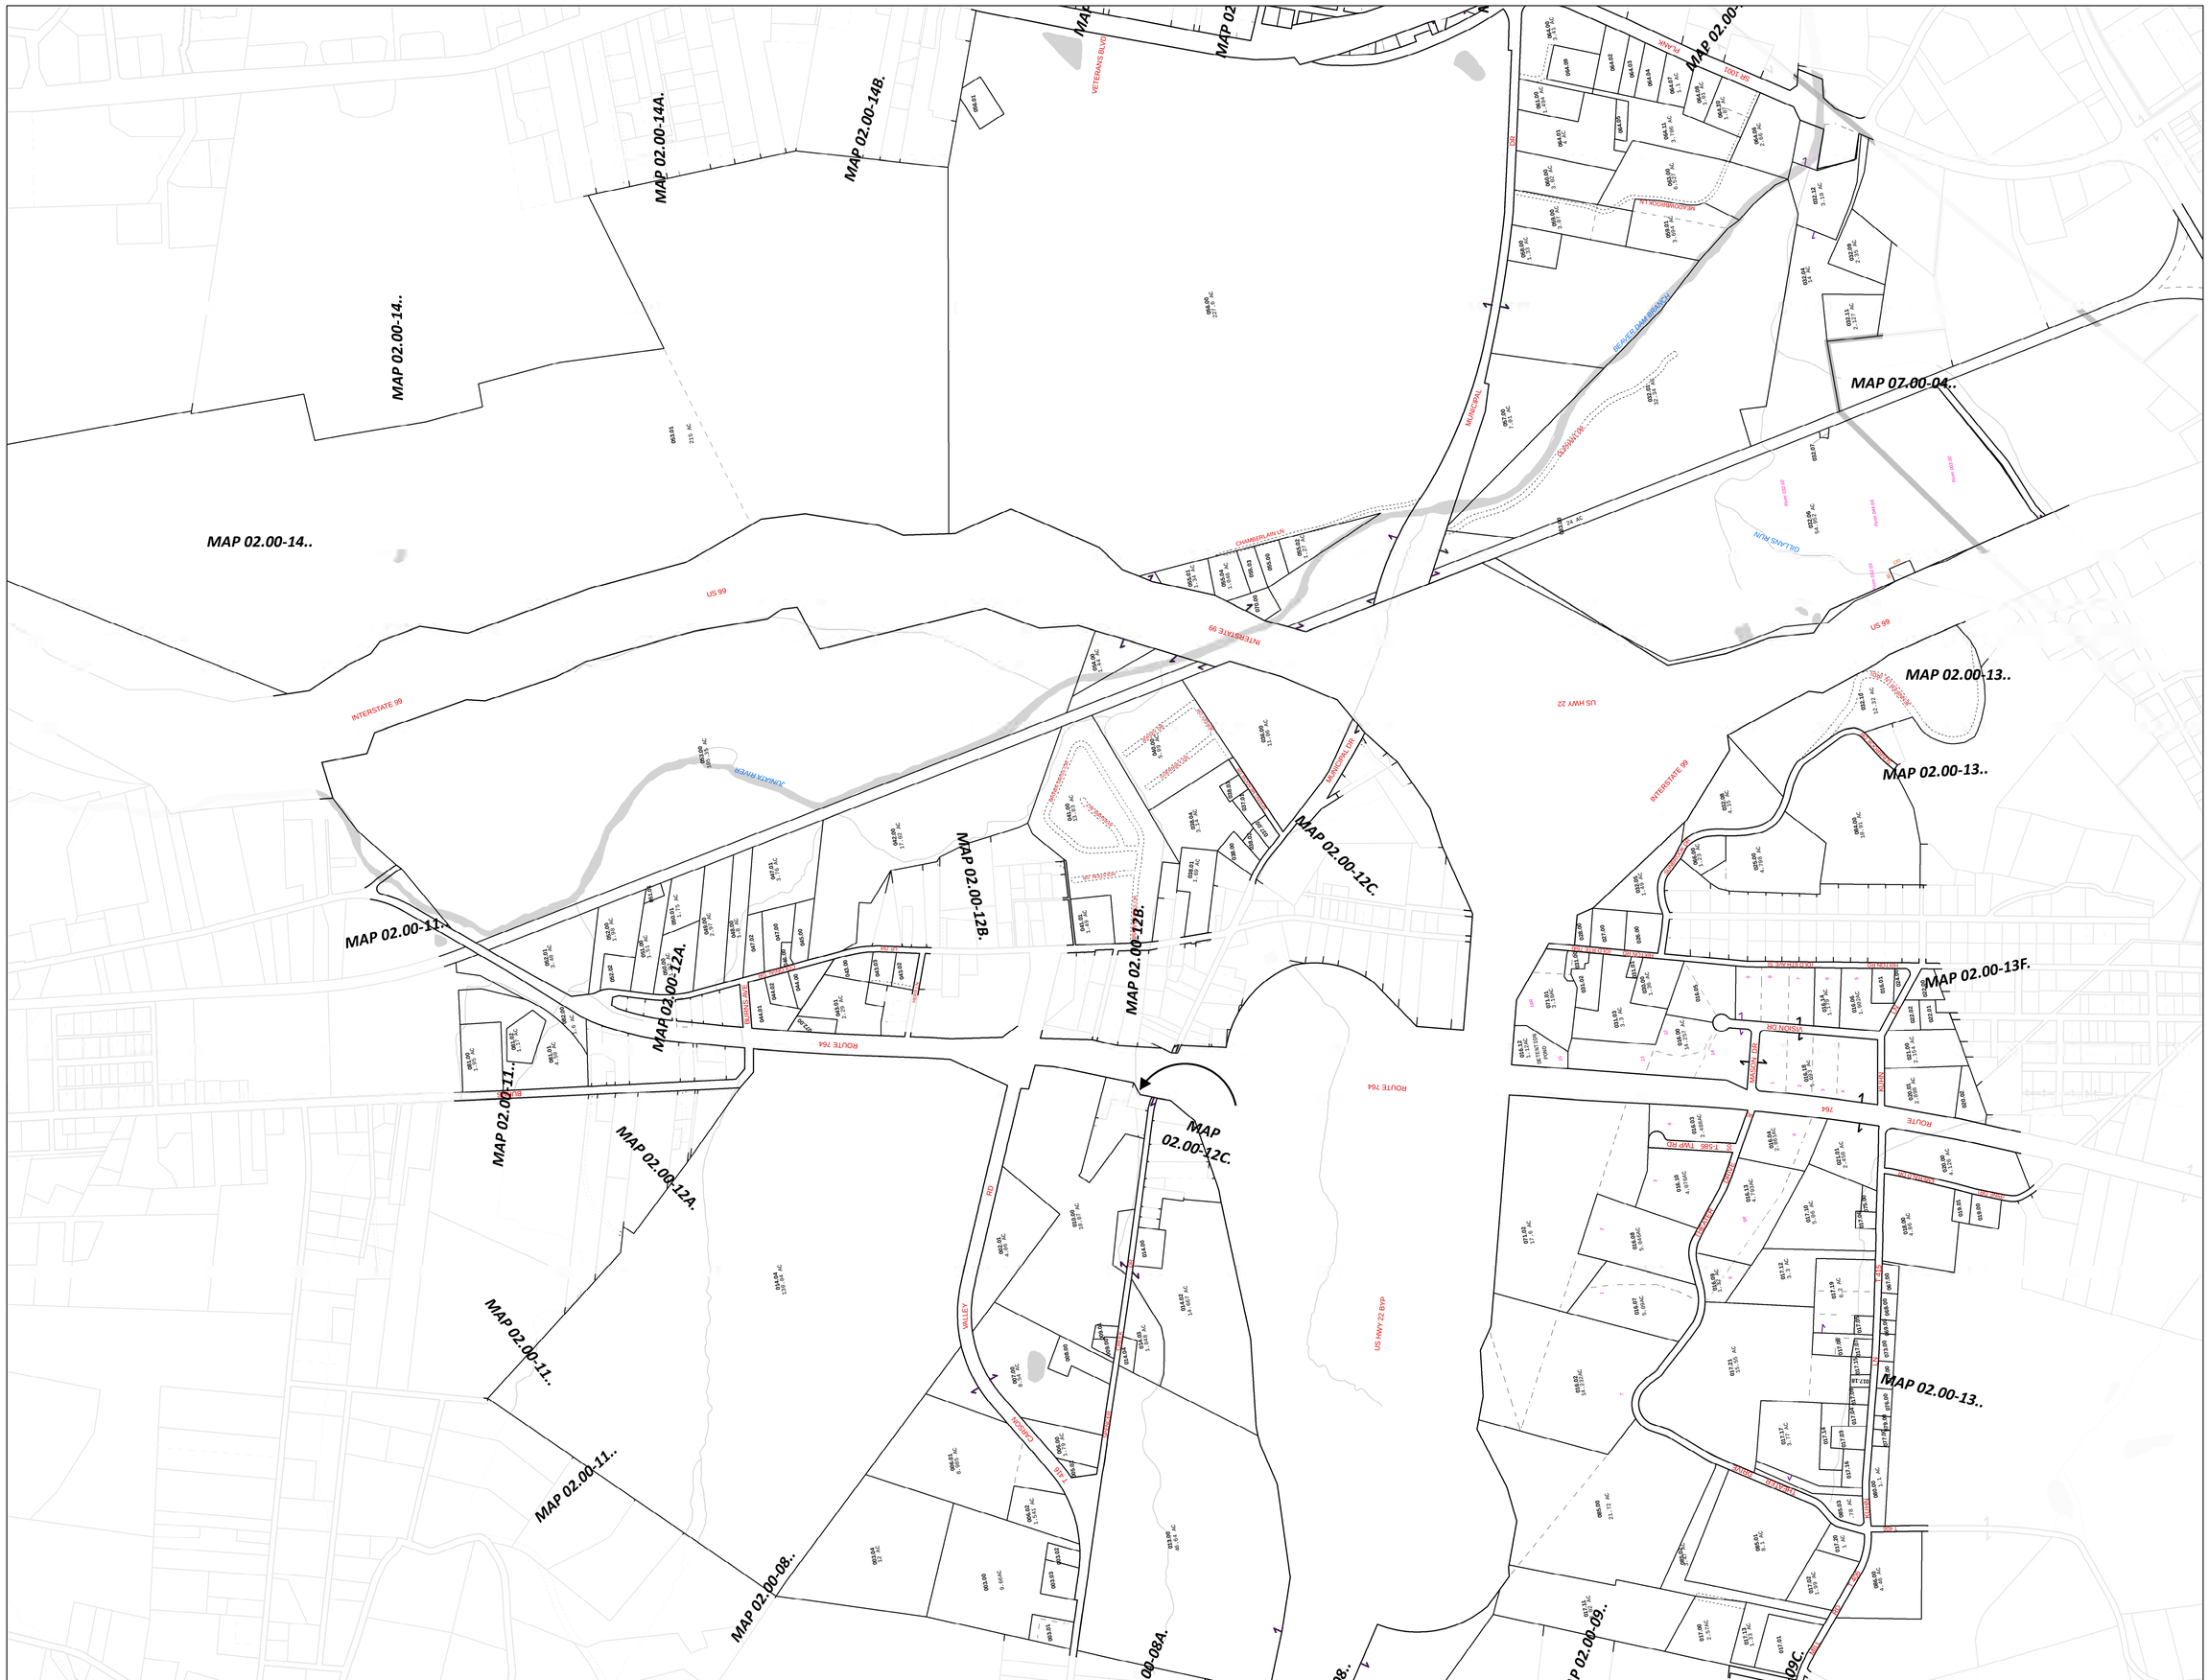


# ASSESSMENT MAP

## County of Blair Pennsylvania

**Date Published:** 7/19/2019

The County makes no guarantee or warranty to its accuracy as to labeling, dimensions, placement or location of any features contained herein. The boundaries depicted by this data are approximate, and are not necessarily accurate to surveying or engineering standards. This data is intended for informational purposes and should not be considered authoritative for engineering, navigational, legal and other site-specific uses.

**Presented by:**
Blair County Assesssment Office
423 Allegheny St, Suite 041
Hollidaysburg, PA 16648

**Prepared by:**
Blair County GIS Department
423 Allegheny St, Suite 011
Hollidaysburg, PA 16648

0 200 400
Feet

**1 inch = 400 feet**

Parcel Boundary
- Lot Lines
- Easements
- Rail ROW
- Road ROW

Sheet Parcels
- Municipal Boundary

LOGAN
BLAIR
ALLEGHENY

**REVISIONS**

*ALLEGHENY TOWNSHIP*

**District: 02.00**

**Map #: 12**

*(02.00-12..)*